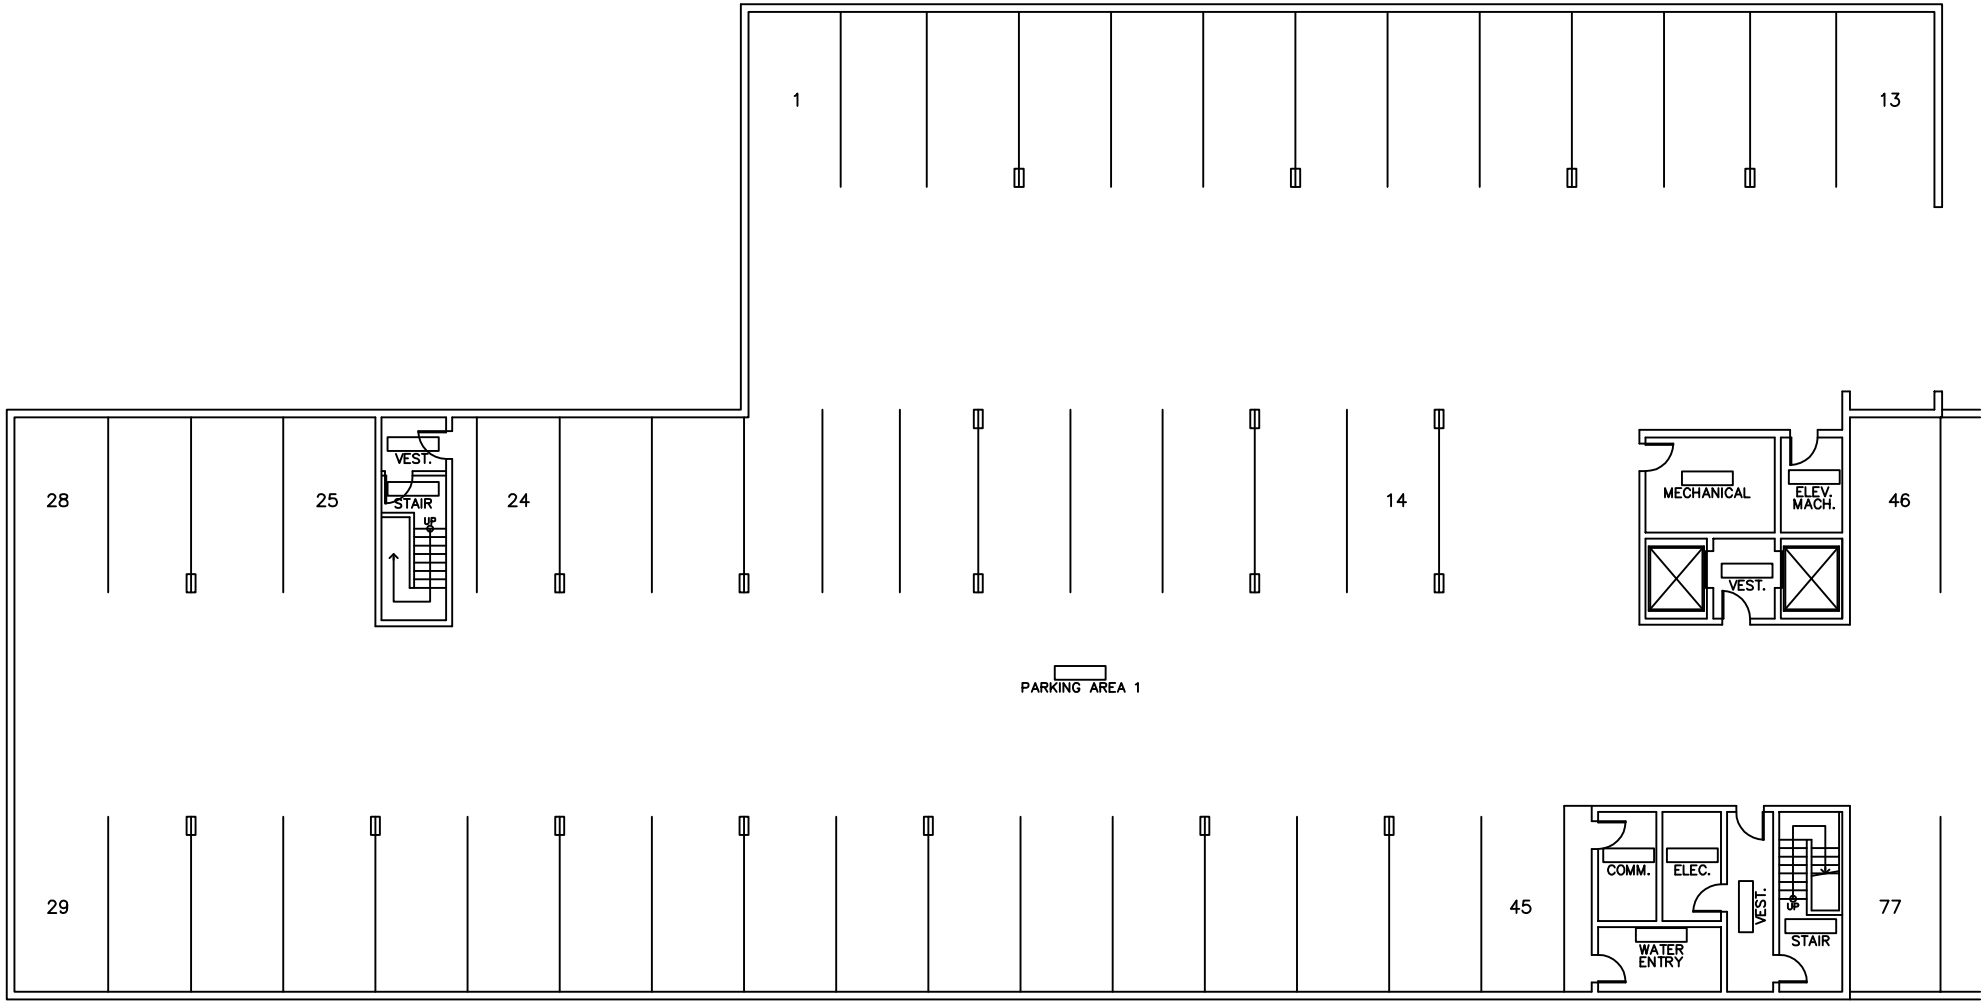
1
13
28
25
VEST.
STAIR
UP
24
14
MECHANICAL
ELEV. MACH.
46
VEST.
PARKING AREA 1
29
45
COMM.
ELEC.
VEST.
UP
STAIR
WATER ENTRY
77